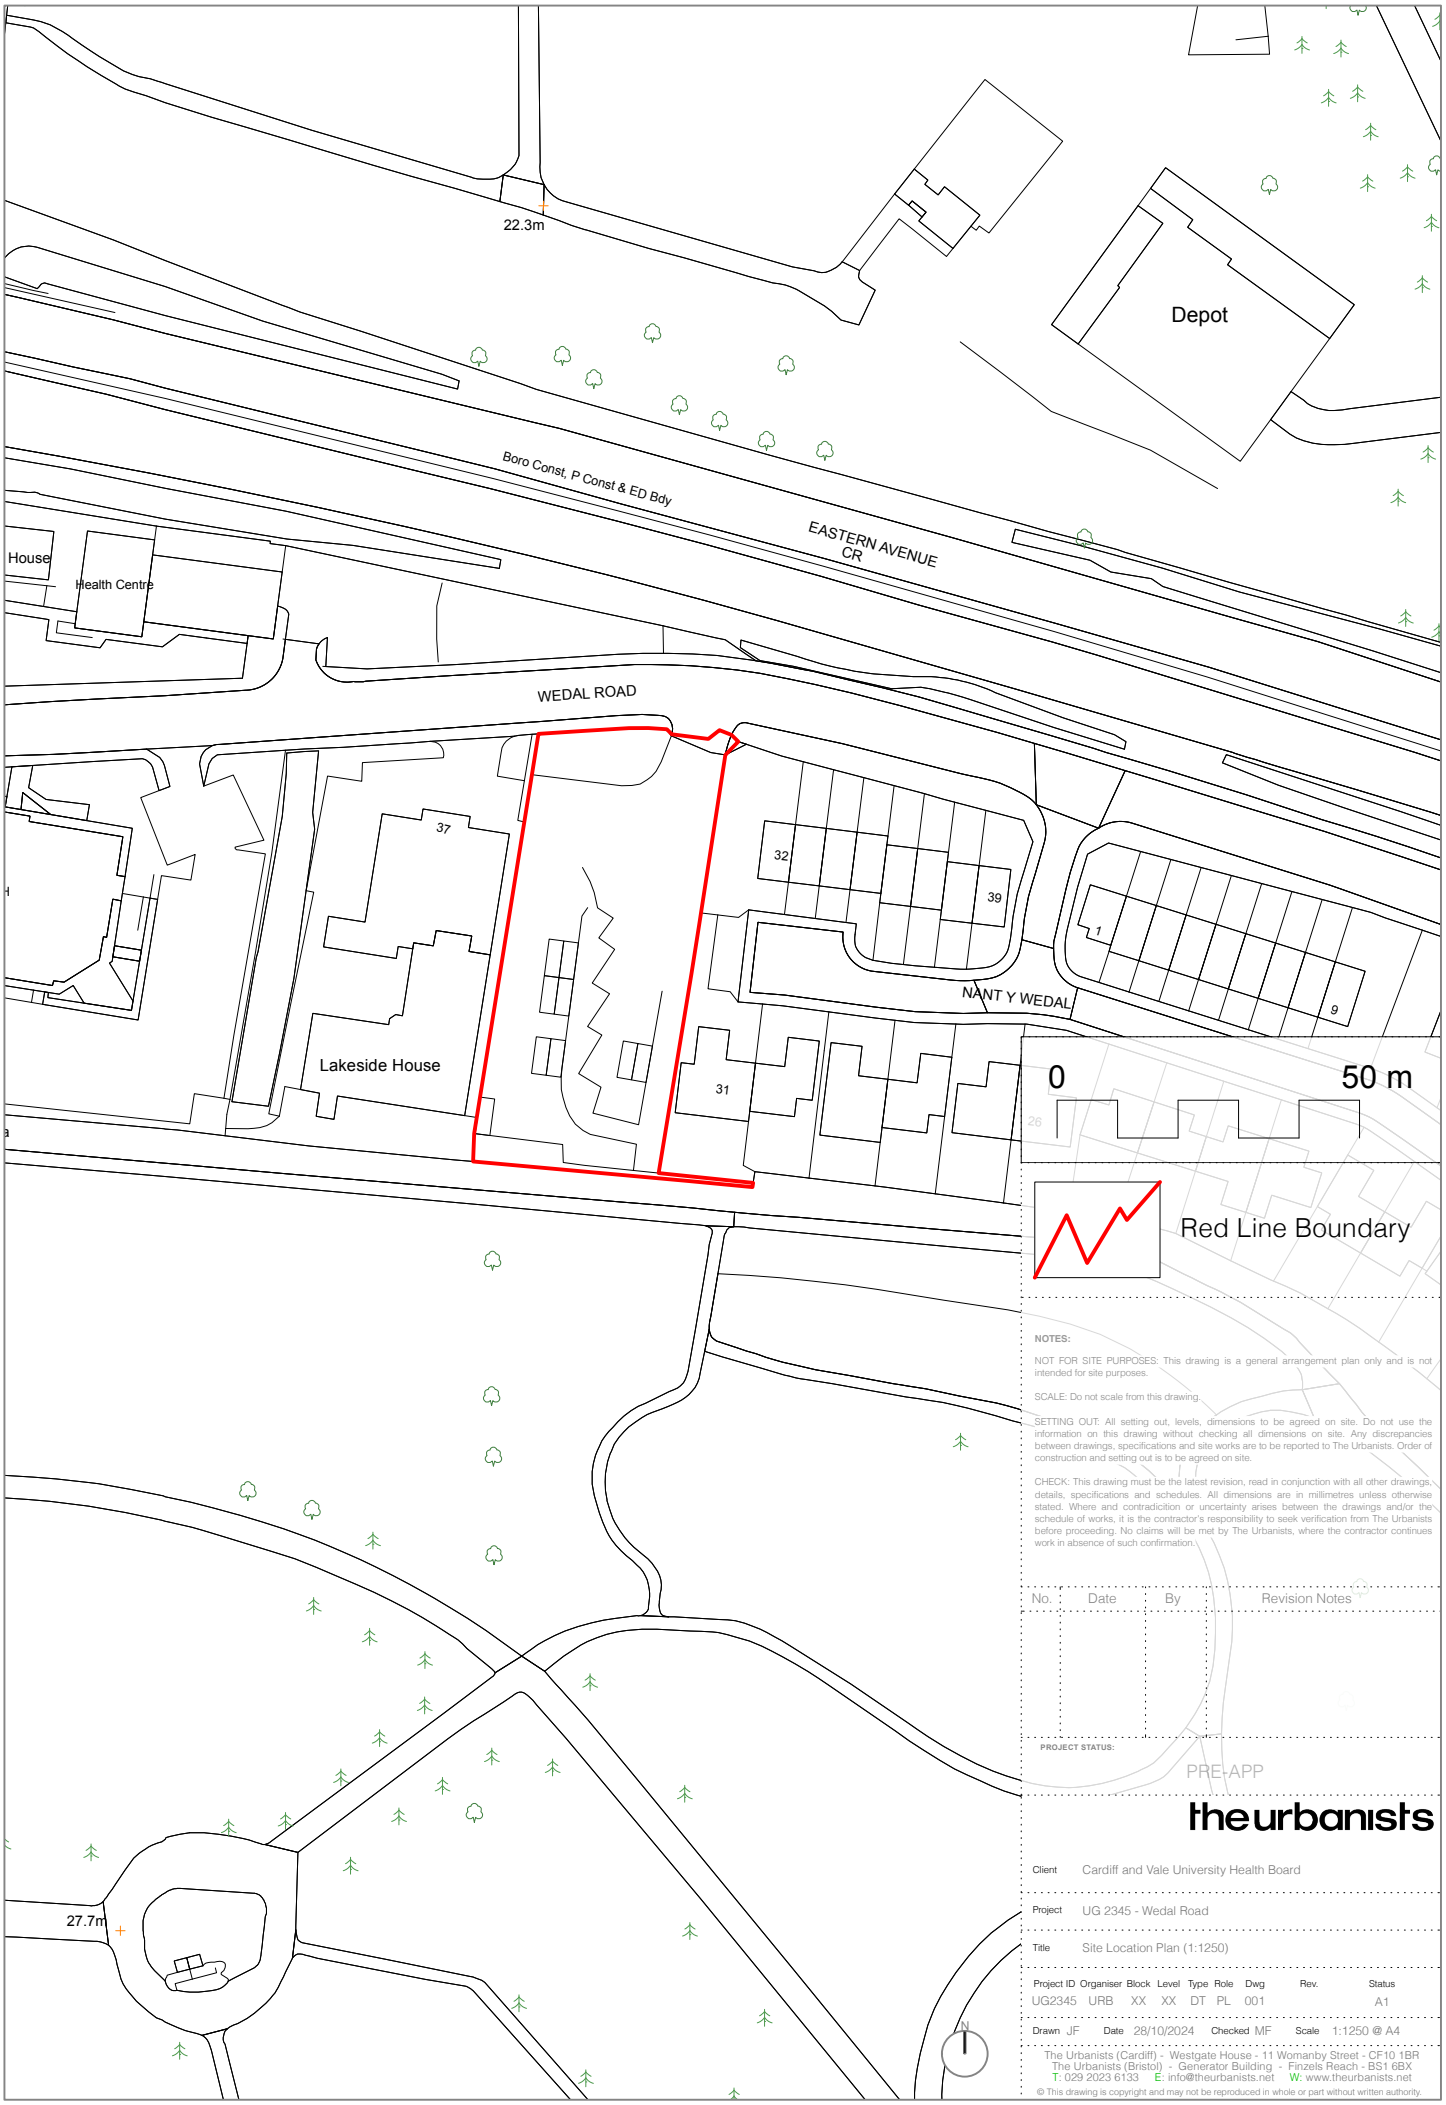

0 50 m

Red Line Boundary

NOTES:

NOT FOR SITE PURPOSES: This drawing is a general arrangement plan only and is not intended for site purposes.

SCALE: Do not scale from this drawing.

SETTING OUT: All setting out, levels, dimensions to be agreed on site. Do not use the information on this drawing without checking all dimensions on site. Any discrepancies between drawings, specifications and site works are to be reported to The Urbanists. Order of construction and setting out is to be agreed on site.

CHECK: This drawing must be the latest revision, read in conjunction with all other drawings, details, specifications and schedules. All dimensions are in millimetres unless otherwise stated. Where and contradicition or uncertainty arises between the drawings and/or the schedule of works, it is the contractor's responsibility to seek verification from The Urbanists before proceeding. No claims will be met by The Urbanists, where the contractor continues work in absence of such confirmation.

No.	Date	By	Revision Notes

PROJECT STATUS:

PRE-APP

theurbanists

Client Cardiff and Vale University Health Board

Project UG 2345 - Wedal Road

Title Site Location Plan (1:1250)

Project ID	Organiser	Block	Level	Type	Role	Dwg	Rev.	Status
UG2345	URB	XX	XX	DT	PL	001		A1

Drawn JF Date 28/10/2024 Checked MF Scale 1:1250 @ A4

The Urbanists (Cardiff) - Westgate House - 11 Womanby Street - CF10 1BR
The Urbanists (Bristol) - Generator Building - Finzels Reach - BS1 6BX
T: 029 2023 6133 E: info@theurbanists.net W: www.theurbanists.net

© This drawing is copyright and may not be reproduced in whole or part without written authority.