Refer to Drawing CR0301-ALA-ZZ-ZZ-D-L-20014

Refer to Drawing CR0301-ALA-ZZ-ZZ-D-L-20012

Refer to Drawing CR0301-ALA-ZZ-ZZ-D-L-20019

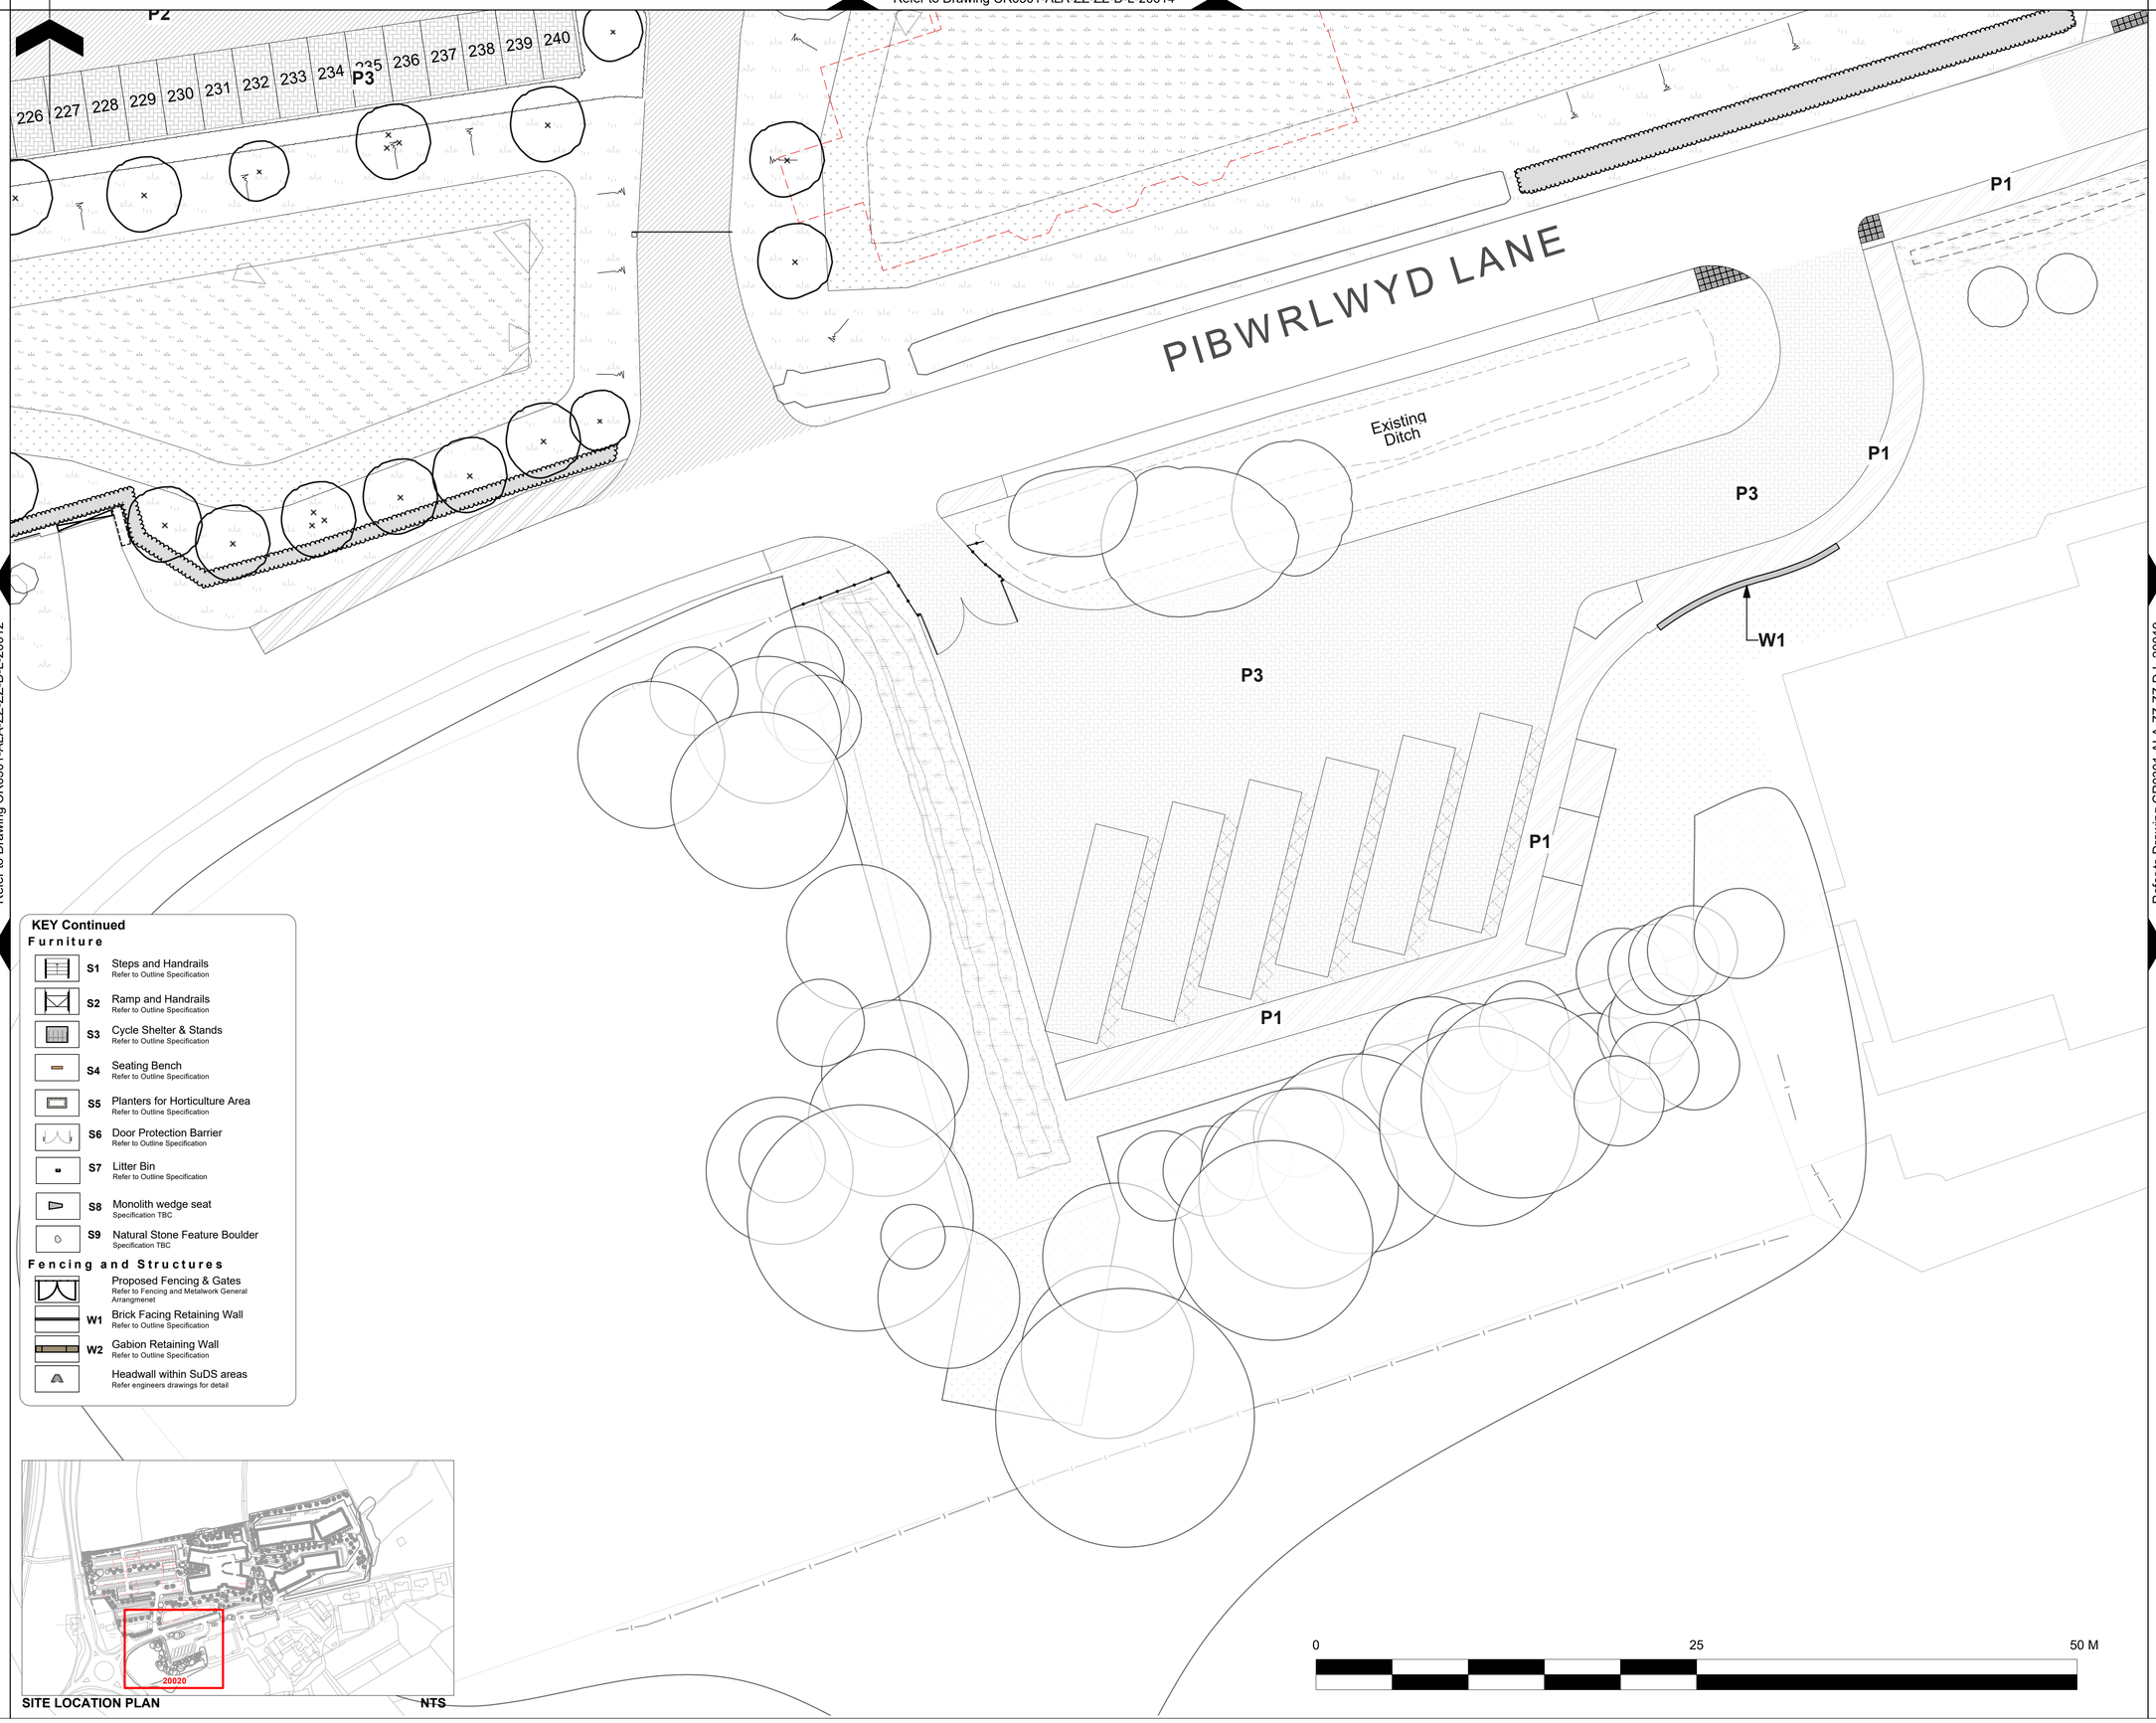

KEY Continued

Furniture

- S1 Steps and Handrails — Refer to Outline Specification
- S2 Ramp and Handrails — Refer to Outline Specification
- S3 Cycle Shelter & Stands — Refer to Outline Specification
- S4 Seating Bench — Refer to Outline Specification
- S5 Planters for Horticulture Area — Refer to Outline Specification
- S6 Door Protection Barrier — Refer to Outline Specification
- S7 Litter Bin — Refer to Outline Specification
- S8 Monolith wedge seat — Specification TBC
- S9 Natural Stone Feature Boulder — Specification TBC

Fencing and Structures

- Proposed Fencing & Gates — Refer to Fencing and Metalwork General Arrangmenet
- W1 Brick Facing Retaining Wall — Refer to Outline Specification
- W2 Gabion Retaining Wall — Refer to Outline Specification
- Headwall within SuDS areas — Refer engineers drawings for detail

SITE LOCATION PLAN NTS

0 25 50 M

Note

1. Do not scale from this drawing
2. To be read in conjunction with Project Risk Register
3. To be read in conjunction with all other Landscape Architect's drawings

KEY

Site

- Site Boundary
- Existing Building to be demolished
- Proposed Building
- Canopy / Building Overhang
- Existing Tree
- Existing Tree to be removed

Soft Landscape

- Proposed Tree — Refer to drawing 30019-Planting Strategy
- Proposed Multi-stem Tree — Refer to drawing 30019-Planting Strategy
- Grass Seed — Refer to drawing 30019-Planting Strategy
- Grass Turf — Refer to drawing 30019-Planting Strategy
- Amenity Planting — Refer to drawing 30019-Planting Strategy
- Naturalistic Meadow Planting — Refer to drawing 30019-Planting Strategy
- Native Buffer Planting — Refer to drawing 30019-Planting Strategy
- Woodland Edge Planting — Refer to drawing 30019-Planting Strategy
- SuDS - Attentuation Basin Planting — Refer to drawing 30019-Planting Strategy
- SuDS - Raingarden Planting — Refer to drawing 30019-Planting Strategy
- Naturalistic Ditch Planting — Refer to drawing 30019-Planting Strategy
- Native Hedge Planting — Refer to drawing 30019-Planting Strategy
- Formal Hedge Planting — Refer to drawing 30019-Planting Strategy

Hard Landscape

- P1 Pedestrian Asphalt Concrete — Refer to Outline Specification
- P2 Vehicular Asphalt Concrete — Refer to Outline Specification
- P3 Vehicular Concrete Block Paving — Refer to Outline Specification
- P4 MUGA Permeable Surface — Refer to Outline Specification
- P5 Concrete Block Paving — Refer to Outline Specification
- P6 Resinbound Gravel — Refer to Outline Specification
- P7 Self Binding Gravel — Refer to Outline Specification
- P8 Concrete Surfacing — Refer to Outline Specification

ID	RISK	MITIGATION	DATE MITIGATED

RESIDUAL PROJECT RISKS

DATE	REV	DESCRIPTION OF REVISION	DRAWN BY	APPROVED BY
05/10/2025	P02	Planning application red line boundary removed from drawing	JJ	BH

REVISIONS

STATUS - DRAWING PURPOSE

S2 - *Issued for Pre-Application Consultation*

ares LANDSCAPE ARCHITECTS
Ares Landscape Architects LTD
Gatecrasher,
51 Eyre Lane
Sheffield
S1 4RB
t: 0114 276 2000
e: hello@aresdesign.co.uk
w: aresdesign.co.uk

CLIENT :

The Welsh Education Partnership (WEPco)

PROJECT TITLE :

Coleg Sir Gâr, Pibwrlwyd

DRAWING TITLE :

Detailed Landscape General Arrangement 10 of 10

DRAWING SCALE :	DRAWN BY :	DRAWN DATE :
1:200	MDS	21/07/2025
PAPER SIZE :	APPROVED BY :	ALA PROJECT CODE :
A1	JJ	ALA824

DRAWING NUMBER : **CR0301-ALA-ZZ-ZZ-D-L-20020** REVISION : **P02**

Ordnance Survey Licence Ref: AC0000848283