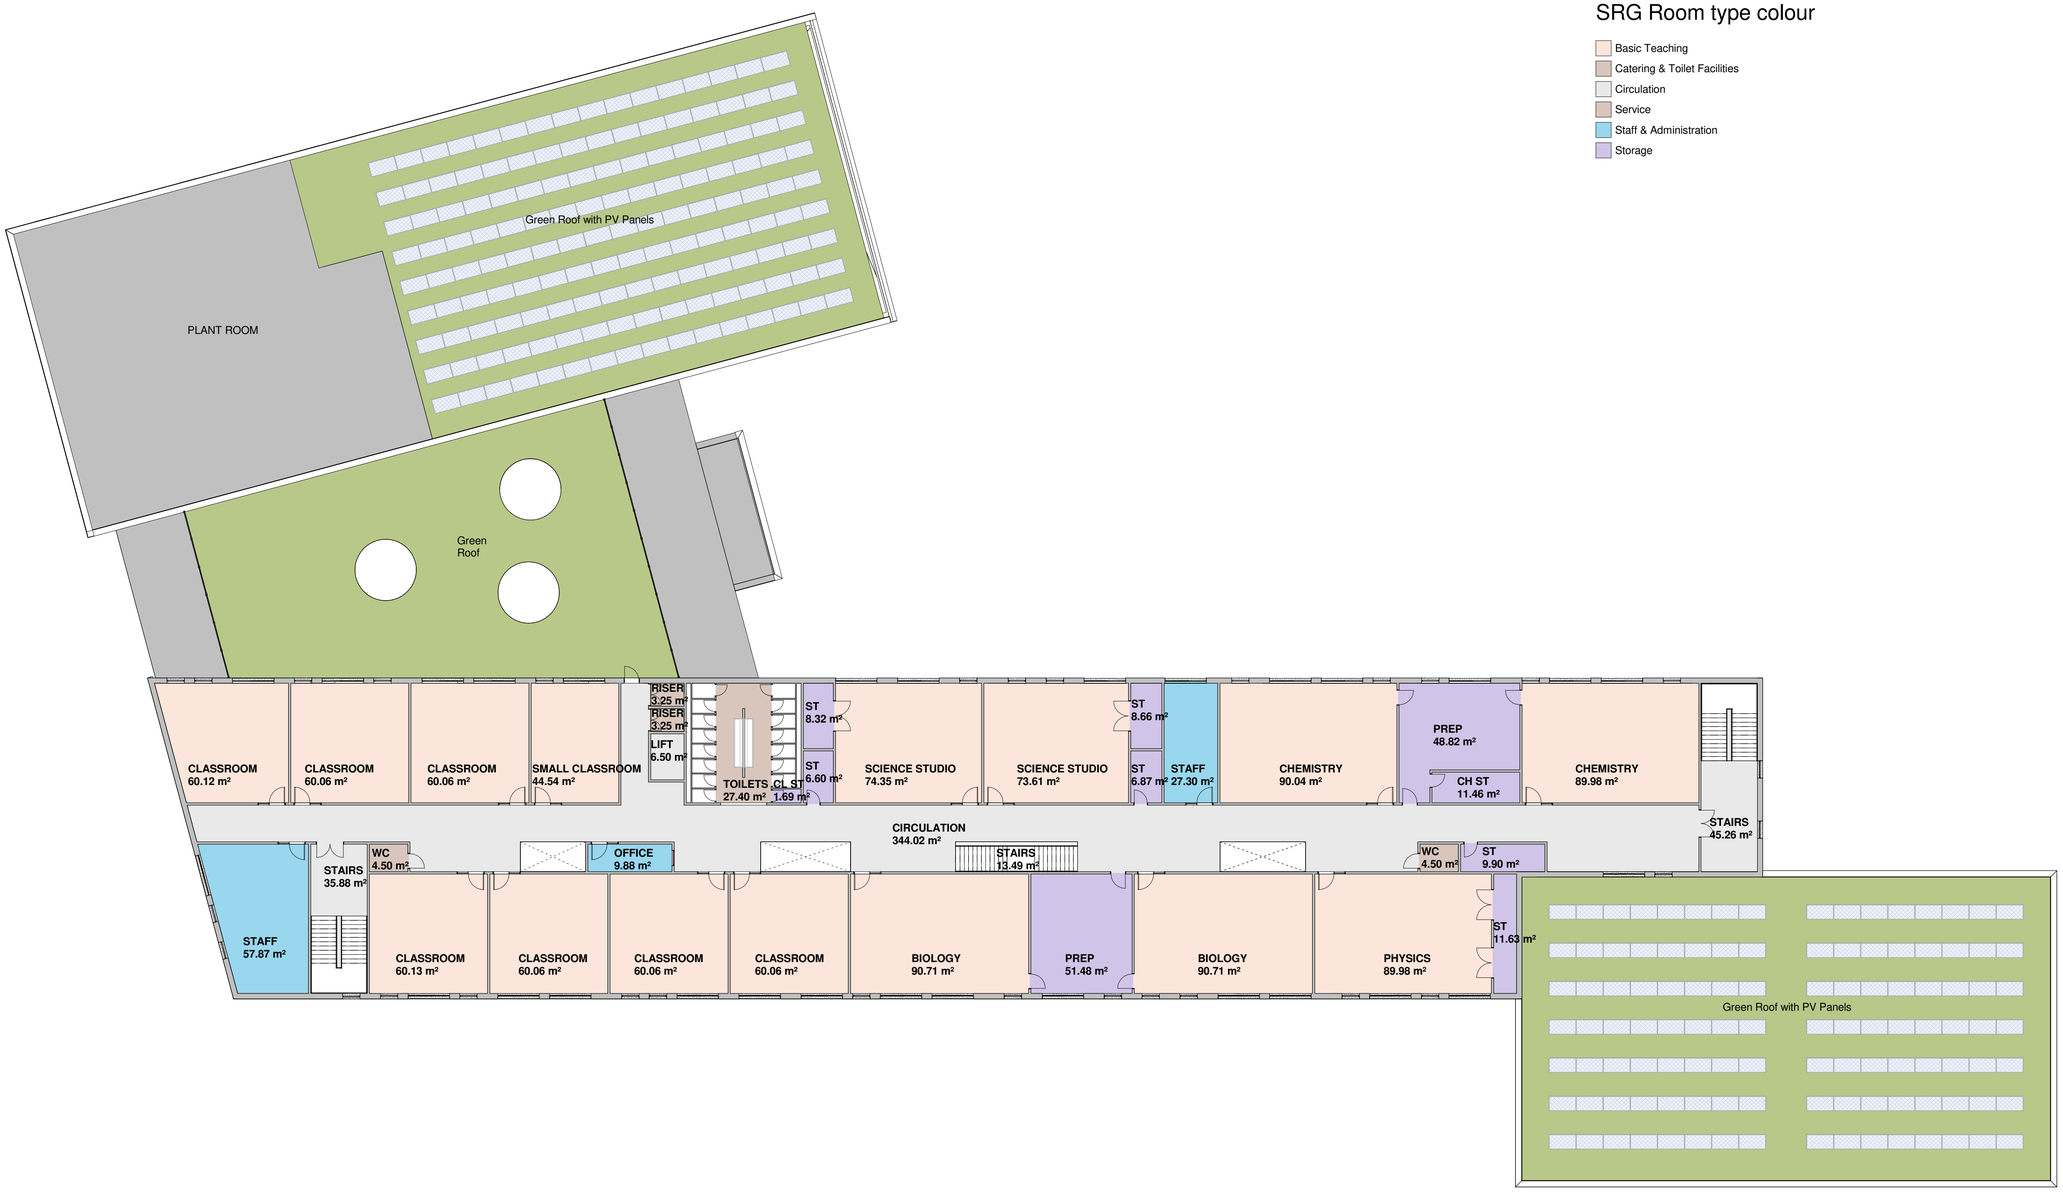

SRG Room type colour

- Basic Teaching
- Catering & Toilet Facilities
- Circulation
- Service
- Staff & Administration
- Storage

Notes

Check all dimensions on site. Do not scale from this drawing
Report any discrepancies and omissions to HLM Architects
This Drawing is Copyright ©

1:500 50 M
1:100 10 M

Rev	Description	Date	By	Chk
P04	ISSUED FOR PRE-APP	19/01/2023	SR	DP
P03	ISSUED FOR INFORMATION	06/01/2023	SR	DP
P02	ISSUED FOR INFORMATION	14/12/2022	SR	DP
P01	PRELIMINARY ISSUE FOR COMMENTS	28/11/2022	SR	DP

Revisions

Suitability
Project S2 INFORMATION

15-1229-01 ST. RICHARD GWYN SCHOOL

Client

VALE OF GLAMORGAN

Title

PROPOSED THIRD FLOOR GA PLAN

Drawing No.	Revision
SRG-HLM-V1-03-DR-A-00103	P04

Scale	Drawn
1 : 200 @A1	HLM
Date	Checked
01/10/22	HLM

HLM Architects

© HLMArchitects
Suite 104, The Creative Quarter
Morgan Arcade, The Hayes
Cardiff, CF10 1AF

www.hlmarchitects.com
T. +44 (0) 29 2039 6070
cardiff@hlmarchitects.com

0003 Proposed Third Floor Plan GA
Scale: 1 : 200