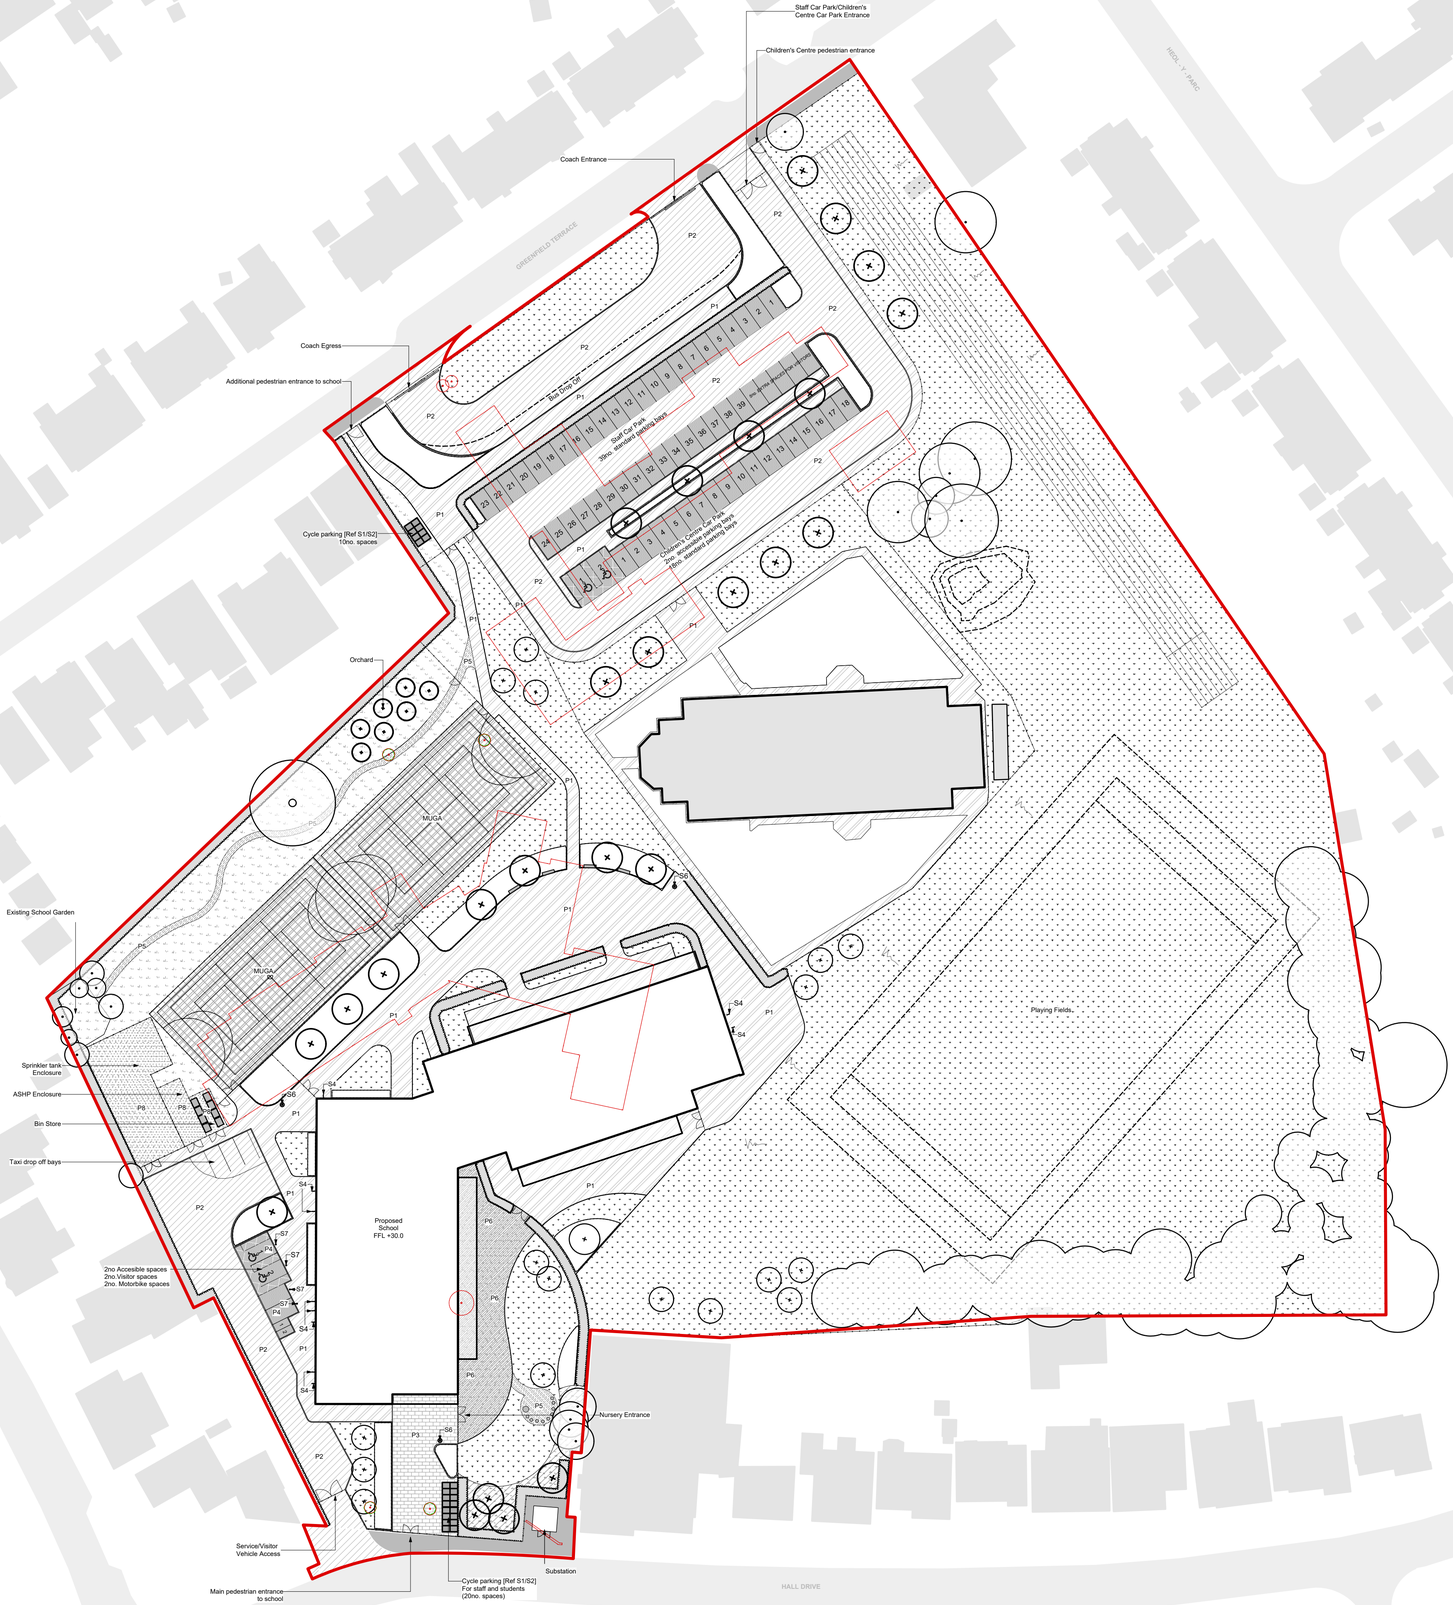

Note

1. Do not scale from this drawing
2. To be read in conjunction with Project Risk Register REF: XXX
3. To be read in conjunction with all other Landscape Architect's drawings

KEY

Site

- Planning Application Boundary
- Proposed Building
- Existing Building to be demolished
- Canopy / Building Overhang
- Existing Tree
- Existing Tree to be removed

Planting

- Proposed Tree — Refer to Planting Plan
- Hedge Planting — Refer to Planting Strategies Drawing
- Amenity Planting — Refer to Planting Strategies Drawing
- Grass Seed — Refer to Planting Strategies Drawing
- Meadow Planting — Refer to Planting Strategies Drawing
- Buffer Planting — Refer to Planting Strategies Drawing

Paving

- Pedestrian Macadam [Ref P1] — To Engineer's Specification
- Vehicular Macadam [Ref P2] — To Engineer's Specification
- Concrete Block Paving [Ref P3] — Specification TBC
- Permeable Block Paving [Ref P4] — Specification TBC
- Play bark [Ref P5] — Specification TBC
- Wetpour surface [Ref P6] — Specification TBC
- MUGA Permeable Surface [Ref P7] — To Engineer's Specification
- Concrete Surface [Ref P8] — To Engineer's Specification

Furniture

- S2 Cycle Stands — Specification TBC
- S3 Cycle Shelter — Specification TBC
- S4 Door Protection Barrier — 1020x400mm, Specification TBC
- S5 Seating Bench — 500 x 2000mm, Specification TBC
- S6 Litter Bin — 500 x 2000mm, Specification TBC
- S7 Bollards — Specification TBC

Fencing and Structures

- Proposed Fencing — Refer to Fencing General Arrangement for details
- Proposed Gates — Refer to Fencing General Arrangement for details

ID	RISK	MITIGATION	DATE MITIGATED

RESIDUAL PROJECT RISKS

DATE	REV	DESCRIPTION OF REVISION	DRAWN BY	APPROVED BY
26/09/2023	P01	Issued for PAC	KP	LS

REVISIONS

STATUS

S3 - *FOR PLANNING*

ares LANDSCAPE ARCHITECTS

Ares Landscape Architects LTD
Gatecrasher,
51 Eyre Lane
Sheffield
S1 4RB

t: 0114 276 2000
e: hello@aresdesign.co.uk
w: ares.eu.com

CLIENT :

Sheppard Robson

PROJECT TITLE :

Bridgend Primary Schools - Corneli Site

DRAWING TITLE :

Landscape General Arrangement

DRAWING SCALE :	DRAWN BY :	DRAWN DATE :
1:500	KP	25/07/2022
PAPER SIZE :	APPROVED BY :	ALA PROJECT CODE:
A1	LS	ALA735

DRAWING NUMBER : **BR0201-ALA-00-ZZ-DR-L-20002** STATUS : **S3** REVISION : **P01**