Millimetres 0 10 100

Mae pob dimensiwn mewn milimetrau os nad wedi ei nodi'n wahanol. Ni ddylai lluniadau gael eu graddio gyda llaw nac o ddata digidol y cyfrifiadur, dim ond dimensiynau ffigurol sydd i'w defnyddio.

All dimensions are in millimeters unless noted otherwise. Drawings should not be scaled by either hand or from the computer digital data, only figured dimensions are to be used.

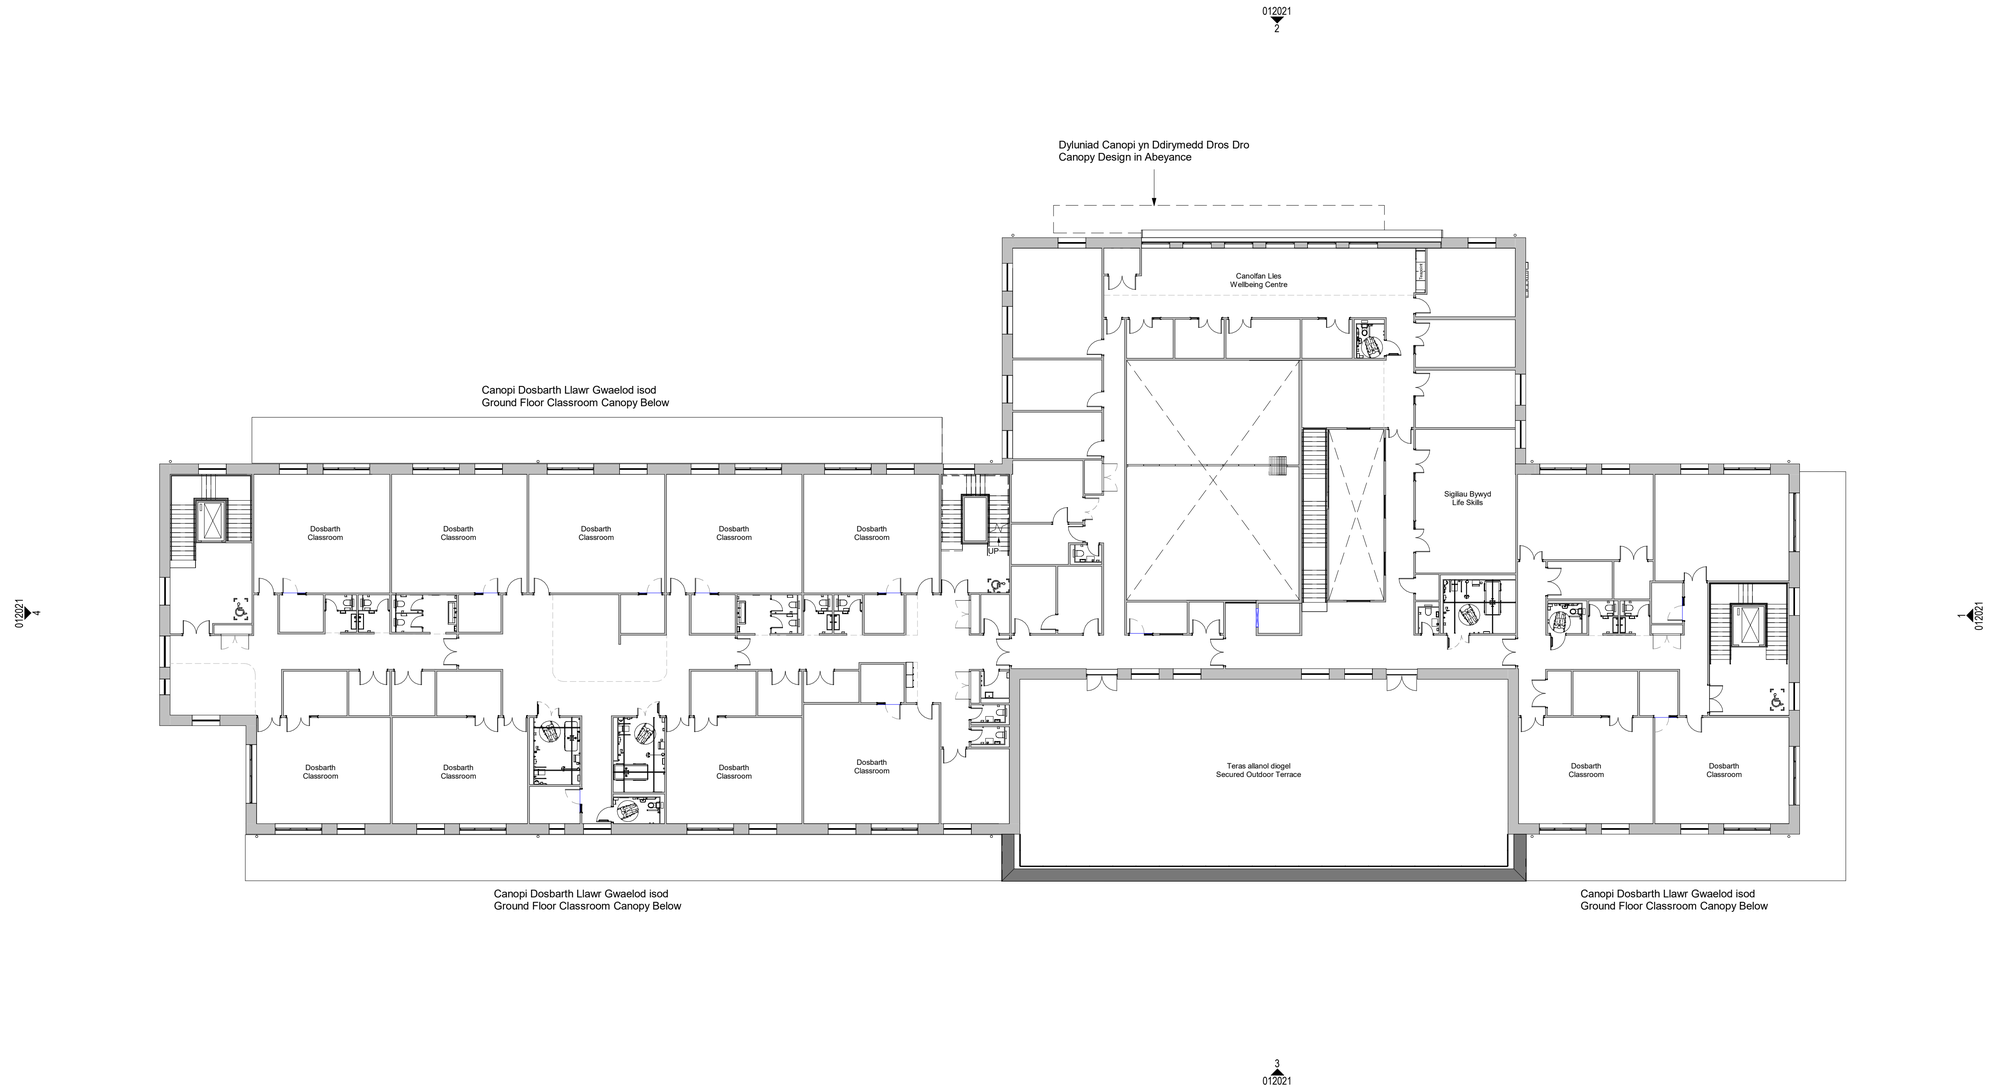

Scale 1 : 200

0 4 10 20 m

Rev.	Date	Description	By	Chk'd	App'd
P01	25/09/2024	ISSUED FOR PAC	IAN	CP	KH

Drawing Suitability: **FOR PLANNING**

Status: **S2**

AtkinsRéalis

No.2 Capital Quarter, Tyndall Street,
Cardiff, CF10 4BZ, United Kingdom

T: 02920 485 159 www.atkinsréalis.com

Client

Morgan Sindall Construction / Rhondda Cynon Taf County Borough Council

Project Title

NEW ADDITIONAL LEARNING NEEDS SCHOOL (3-19 YEARS), CLYDACH

Drawing Title

General Arrangement Floor Plan - Level 1

Scale	Designed	Drawn	Checked	Authorised
1 : 200	AY	IAN	CP	KH
Original Size: A1	Date: 10/09/2024	Date: 10/09/2024	Date: 25/09/2024	Date: 25/09/2024

Drawing Number: 26CC05-ATR-31-01-D-A-011021

Revision: P01

Atkins Project Number: 26CC05